


NOTE:

1. CONCRETE TO BE 25MPa/19mm

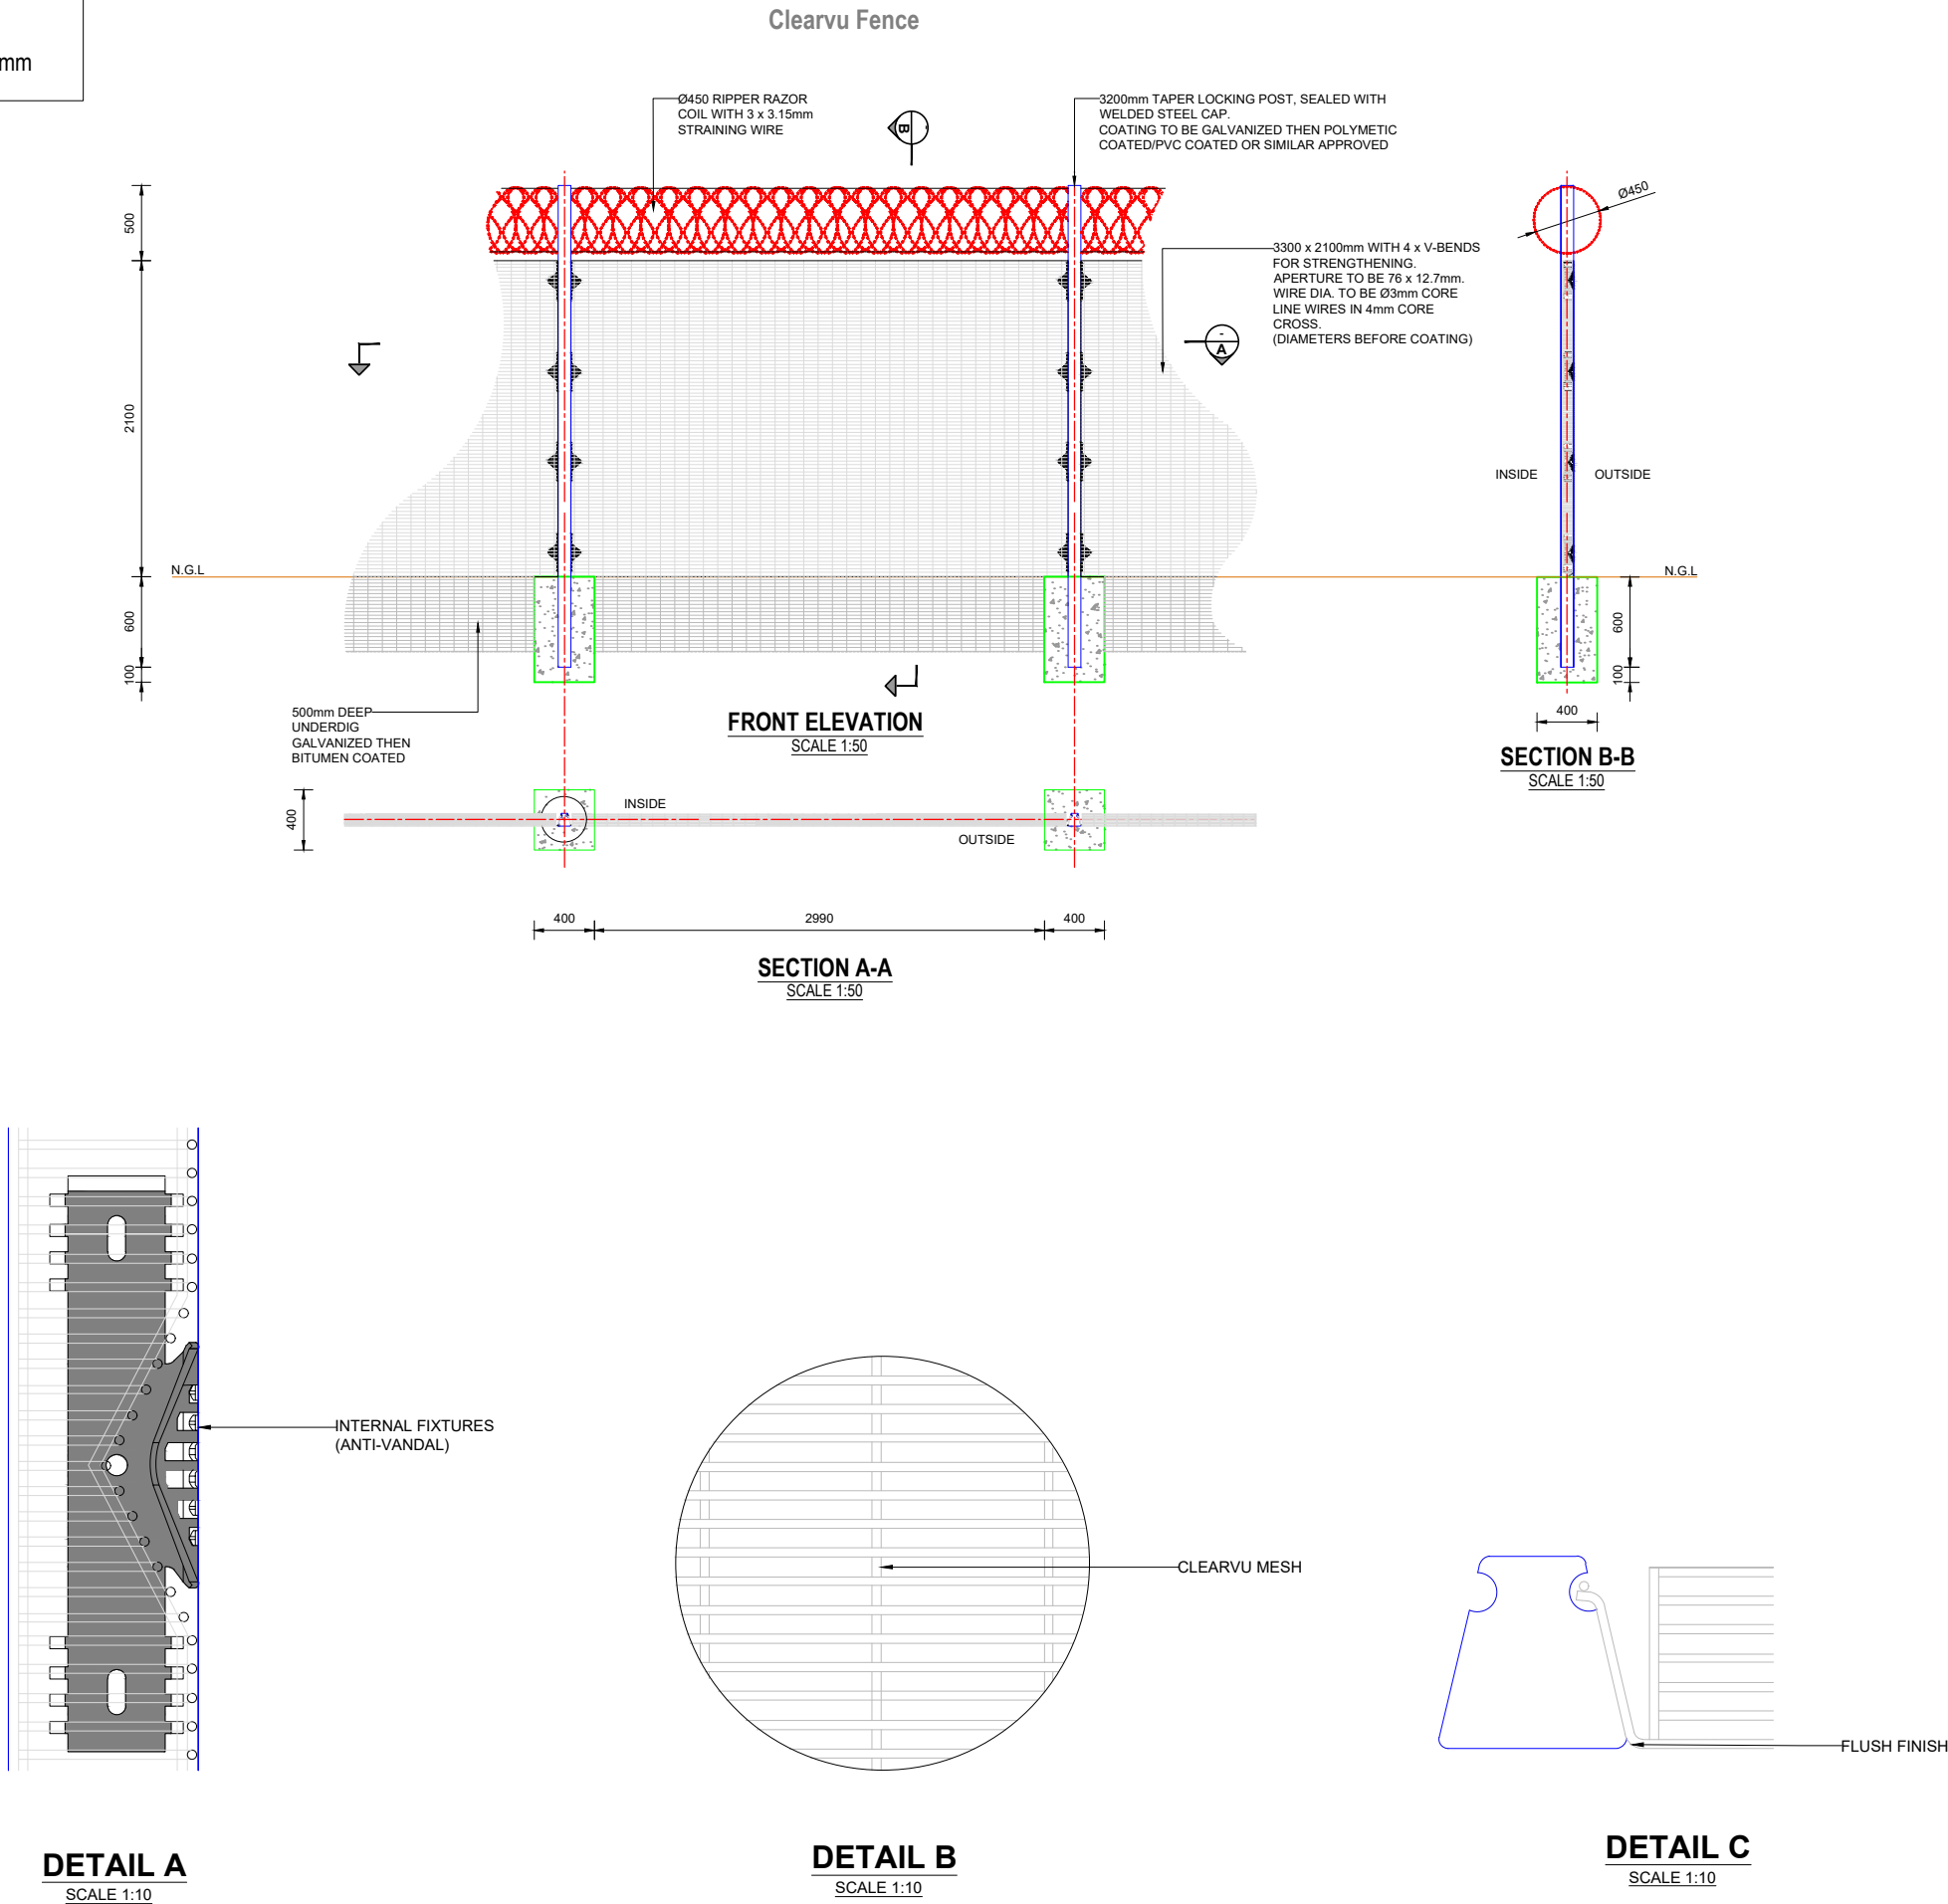

NOTES / LEGEND

ISSUE DATE:	DRAWING SIZE:	REVISION:
26 May 2026	A3	T0
PRELIMINARY		
INFO ONLY		
X FOR TENDER		
FOR CONSTRUCTION		
AS-BUILT		

APPROVED BY COUNCIL / CLIENT

CITY ENGINEER / CLIENT	REG. NO.	DATE
AMENDMENTS CODE		
A,B,C... / : BEFORE TENDER	/A : BY CLIENT	
T0 / : TENDER DRAWING	/B : BY ARCHITECT	
0,1,2... / : AFTER TENDER	/C : BY MECHANICAL OR ELECTRICAL	
Z / : AS BUILT	/D : BY BVI	
	/E : BY OTHER ()	

DATE	INITIAL	No./CODE	REVISION DESCRIPTION
11/06/2025	Z.E.Y	T0	FOR TENDER

COPYRIGHT
THIS DRAWING IS THE PROPERTY OF BVI - CONSULTING ENGINEERS. IS PRIVATE AND CONFIDENTIAL AND IS SUPPLIED ON THE EXPRESS UNDERSTANDING THAT IT IS NOT TO BE USED FOR ANY PURPOSE OR COPIED OR COMMUNICATED TO ANY PERSON WITHOUT THE WRITTEN PERMISSION OF THE PROPRIETORS.

OFFICES

PROVINCE	OFFICE	E-MAIL
Gauteng	Pretoria (012) 349-0099	pta@bvigo.co.za
Free State	Bloemfontein (051) 447-2137	bfn@bvifs.co.za
	Welkom (057) 353-2499	wel@bvifs.co.za
Northern Cape	Upington (054) 337-6600	upt@bvinc.co.za
	Springbok (027) 712-9990	spk@bvnam.co.za
KwaZulu Natal	Durban (031) 266-8382	dbn@bvkn.co.za
	Empangeni (035) 788-0230	emp@bvkn.co.za
Eastern Cape	Port Elizabeth (041) 373-4343	bvec@mvweb.co.za
Western Cape	Cape Town (021) 527-7000	cpt@bvwc.co.za
Visit or contact us online at www.bvigroup.co.za		



CLIENT



**NAMA-KHOI
MUNICIPALITY**

PROJECT

NABABEEP WWTW

DRAWING TITLE

**FENCING ELEVATION,
SECTIONS AND TYPICAL
DETAILS**

APPROVED BY BVI

ENGINEER/TECHNOLOGIST		20160772	OCT 2016
		REG. NO.	DATE
SCALE	AS SHOWN	DRAWN	Z.E. YOUNG
DESIGNED	W. CLOETE	CHECKED	W. CLOETE
PLAN NUMBER		REVISION NO.	DATE SAVED
35023.01-181-02		T0	26/05/2026