
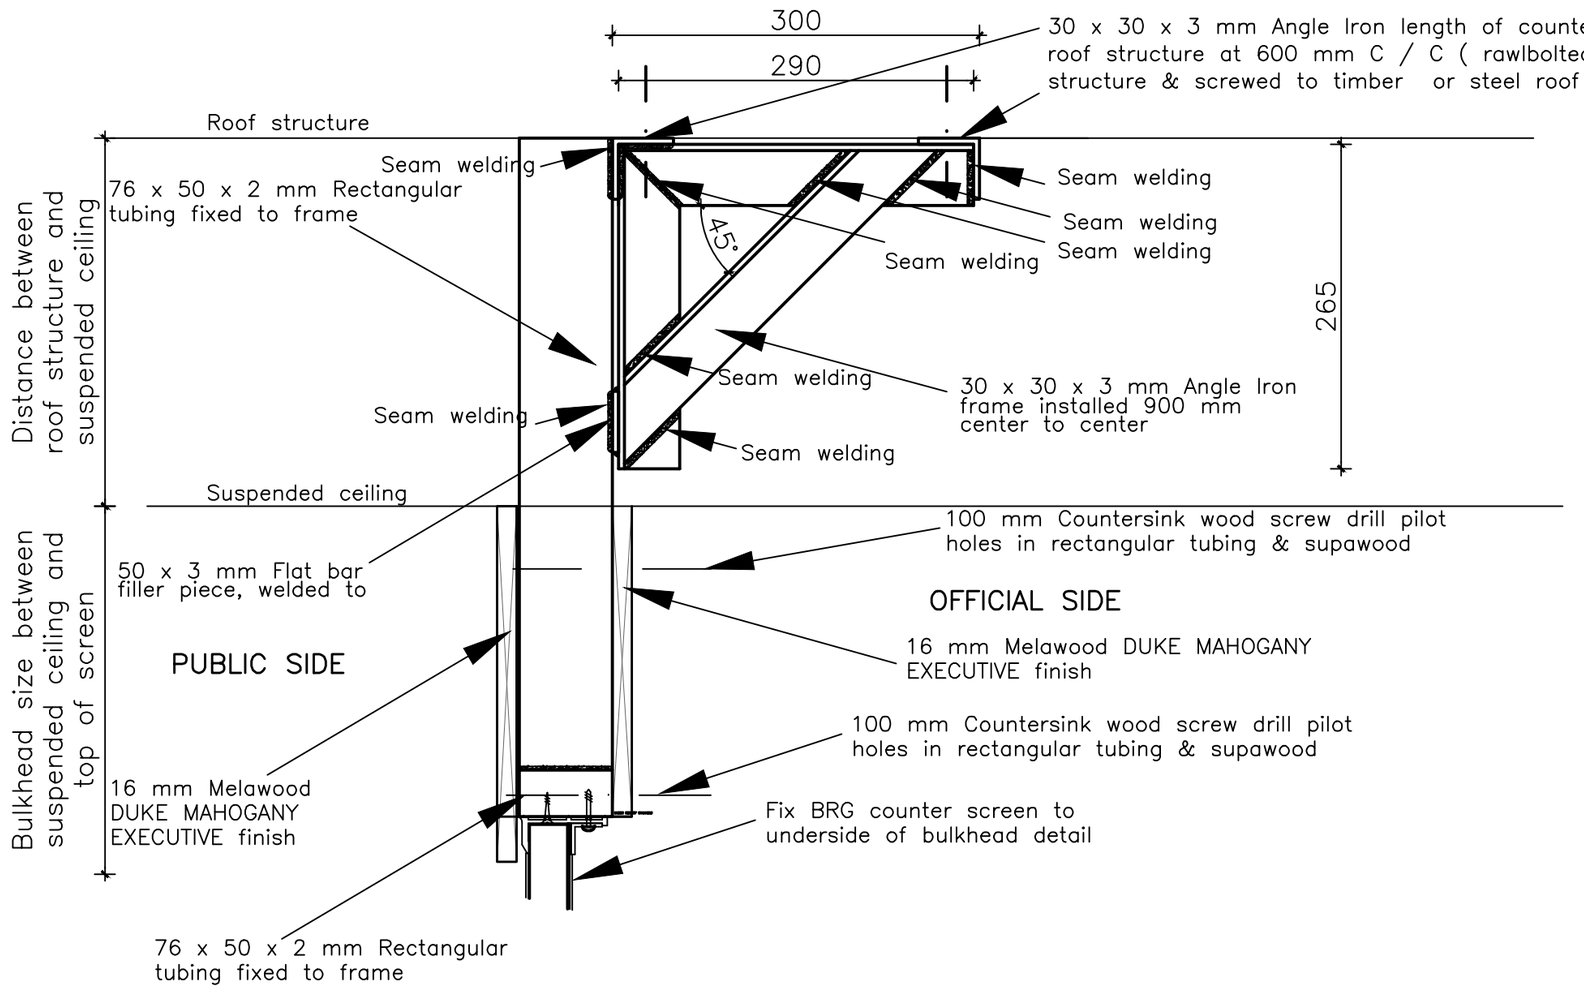


BULKHEAD DETAIL
SCALE 1:5

(Fixing Detail)

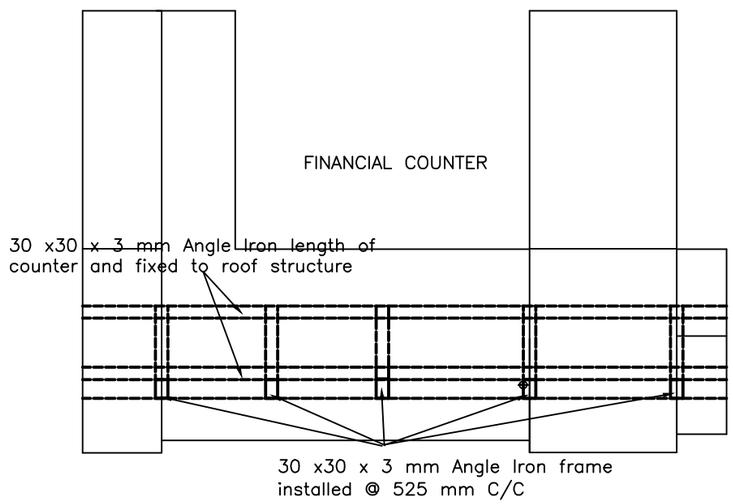

BULKHEAD FIXING DETAIL
SCALE 1:5

NOTES

1) ALL GLASS TO BE USED MUST BE 28mm SB 03 CLEAR BRG.
2) MELAWOOD DUKE MAHOGANY EXECUTIVE FINISH MUST BE USED
3) THE STRUCTURAL INTEGRITY IS THE SOLE RESPONSIBILITY OF THE CONTRACTOR

Date	No	Amendments

Post Office

SAPOS Properties Design
P O Box 10000 Pretoria 0001
Tel +27 (012) 401-7681/3/5/7

Centre and Project

Post Office.

Service Detail

Fin. Countr.
28mm BRG Detail

Consultant

Type Drawing No.
POF 010 4 of 4
Issue 6 Date 2013/01/10

Scale	Drawn
1:5 +A3	FRED
Date 2013/01/10	Checked
No. Sheets	Drawing No.